WHITETAIL ESTATES
SITE EXHIBIT

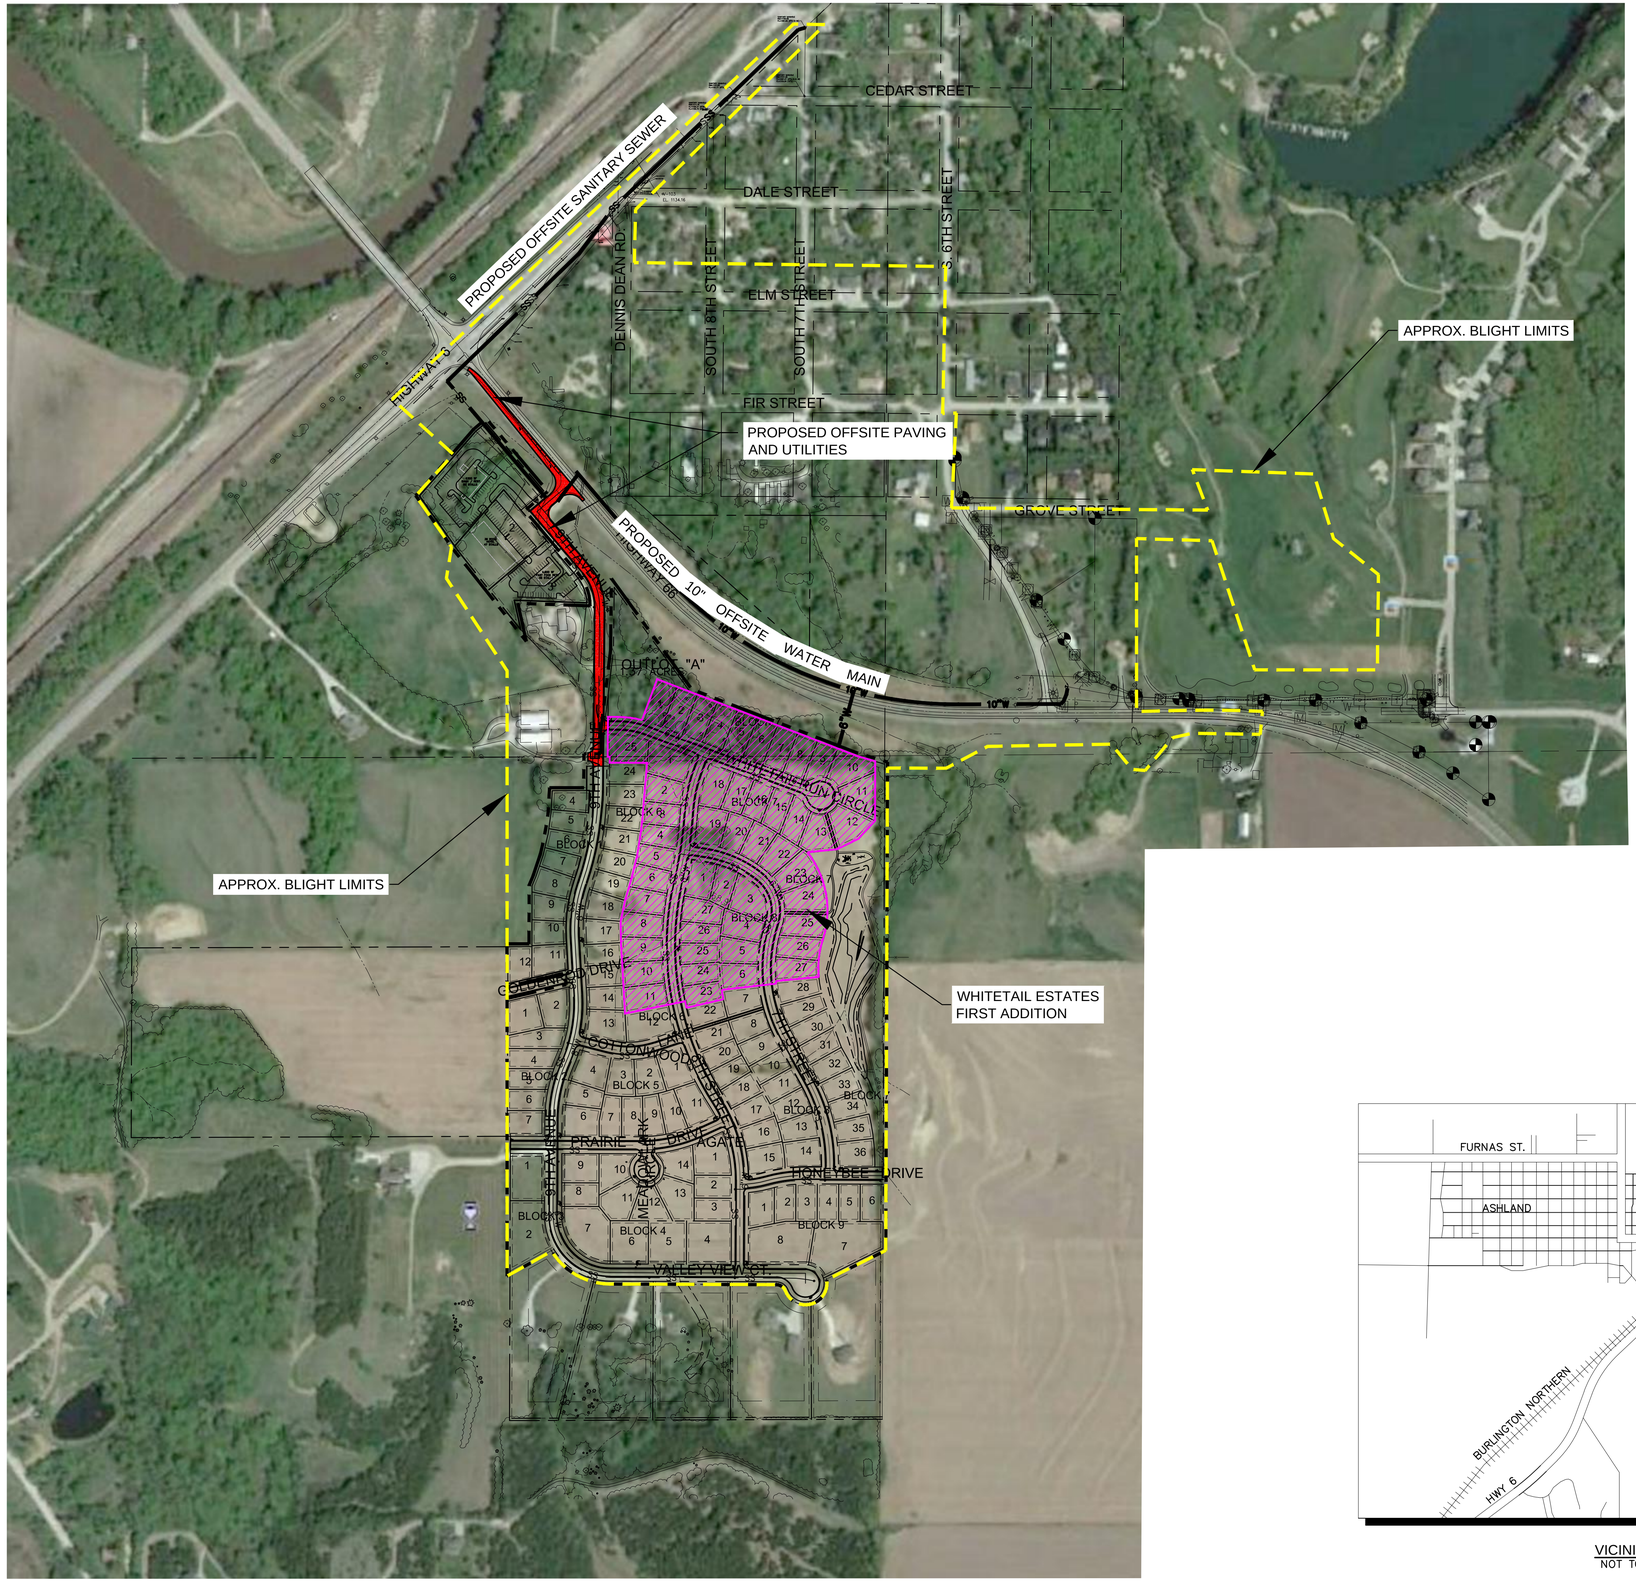

N

NOT TO SCALE

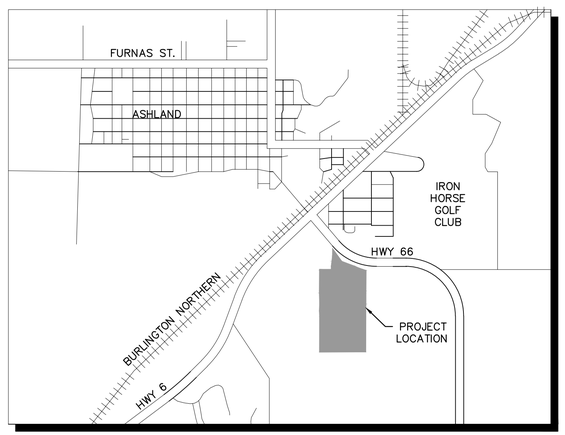

VICINITY MAP
NOT TO SCALE

OLSSON ASSOCIATES
601 P Street, Suite 200
P.O. Box 84608
Lincoln, NE 68598
TEL 402.474.6311
FAX 402.474.5160
www.olssonassociates.com

REV. NO.	DATE	REVISIONS DESCRIPTION
		REVISIONS

SITE EXHIBIT

WHITETAIL ESTATES
PRELIMINARY PLAT

2017

ASHLAND, NEBRASKA

drawn by:	CAD
checked by:	ENG
approved by:	ENG
QA/QC by:	ENG
project no.:	016-3708
drawing no.:	ABC.DWG
date:	3-9-17

SHEET
1 of 1

DWG: F:\2016\3501-4000\016-3708\40-Design\AutoCAD\Exhibit\163708_Offsite Improvements full size revised.dwg USER: sosterhaus
DATE: Jul 05, 2017 2:39pm XREFS: 80812_pbase 80812_XBASE V_PrelimPlat_L16-0118 East Water Base 010-0982_
80812_XCONT_CV3D V_FP_Whitetail_Estates_Outlots_016-3708 80812_PCONT